Name of work:- Improvements to roads of Sahakaranagara 'F' Block and 'G' block (except roads executed by PWD & road infrastructure department) in ward no-07. byatarayanapura.

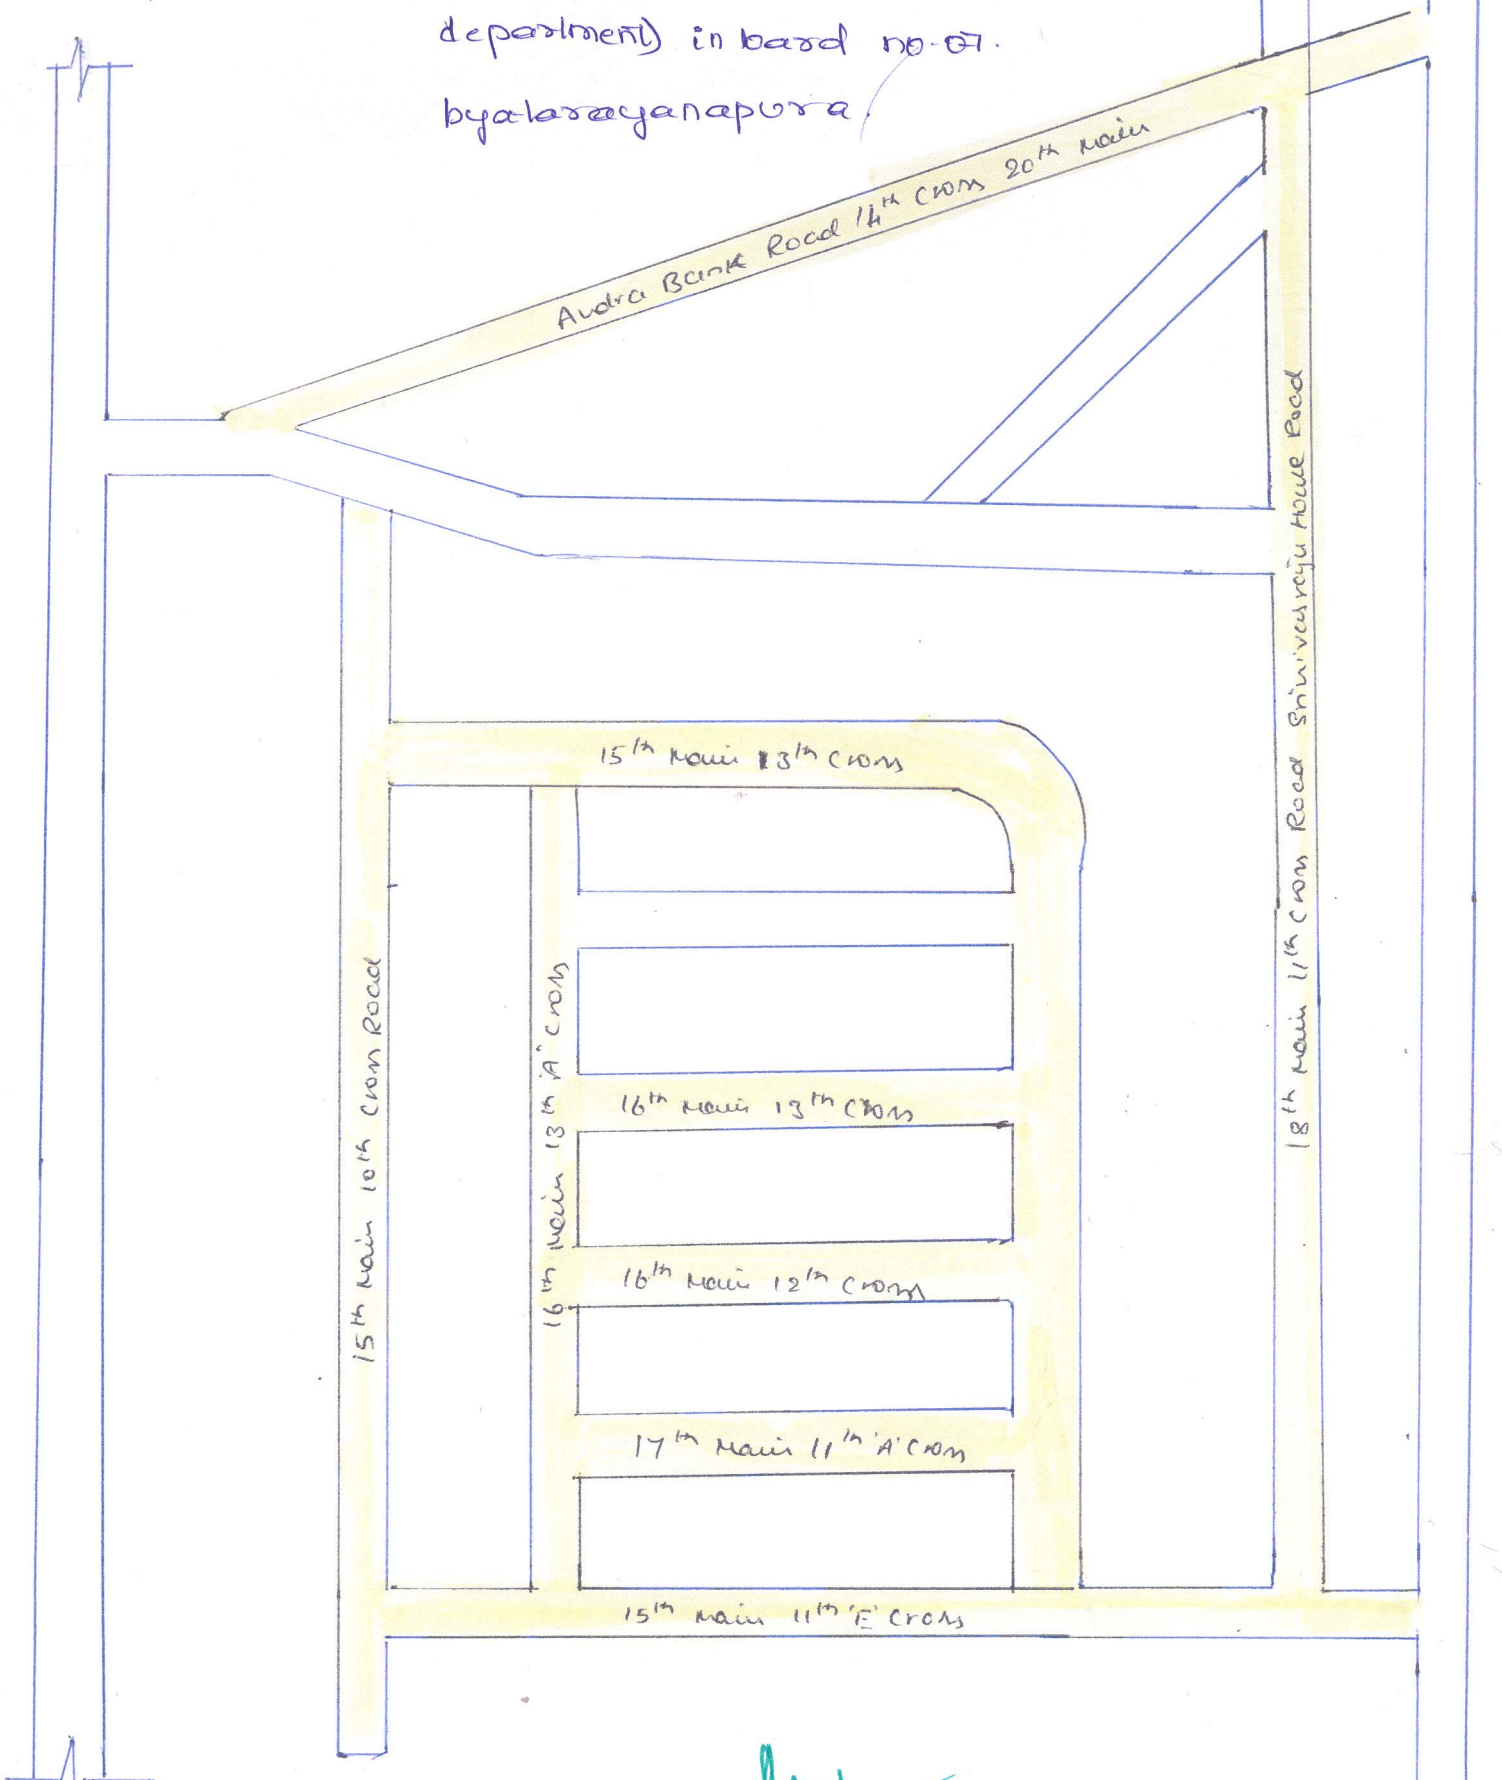
Avdra Bank Road 14th Cross 20th Main
18th Main 11th Cross Road Srinivasaraya House Road
15th Main 13th Cross
15th Main 10th Cross Road
16th Main 13th 'A' Cross
16th Main 13th Cross
16th Main 12th Cross
17th Main 11th 'A' Cross
15th Main 11th 'E' Cross

A.E.E.

Assistant Executive Engineer
Kodigehalli Sub Division
Bangalore Mahanagara Palike
560 092